






FRONT ELEVATION
SCALE: 1/4" = 1'-0"

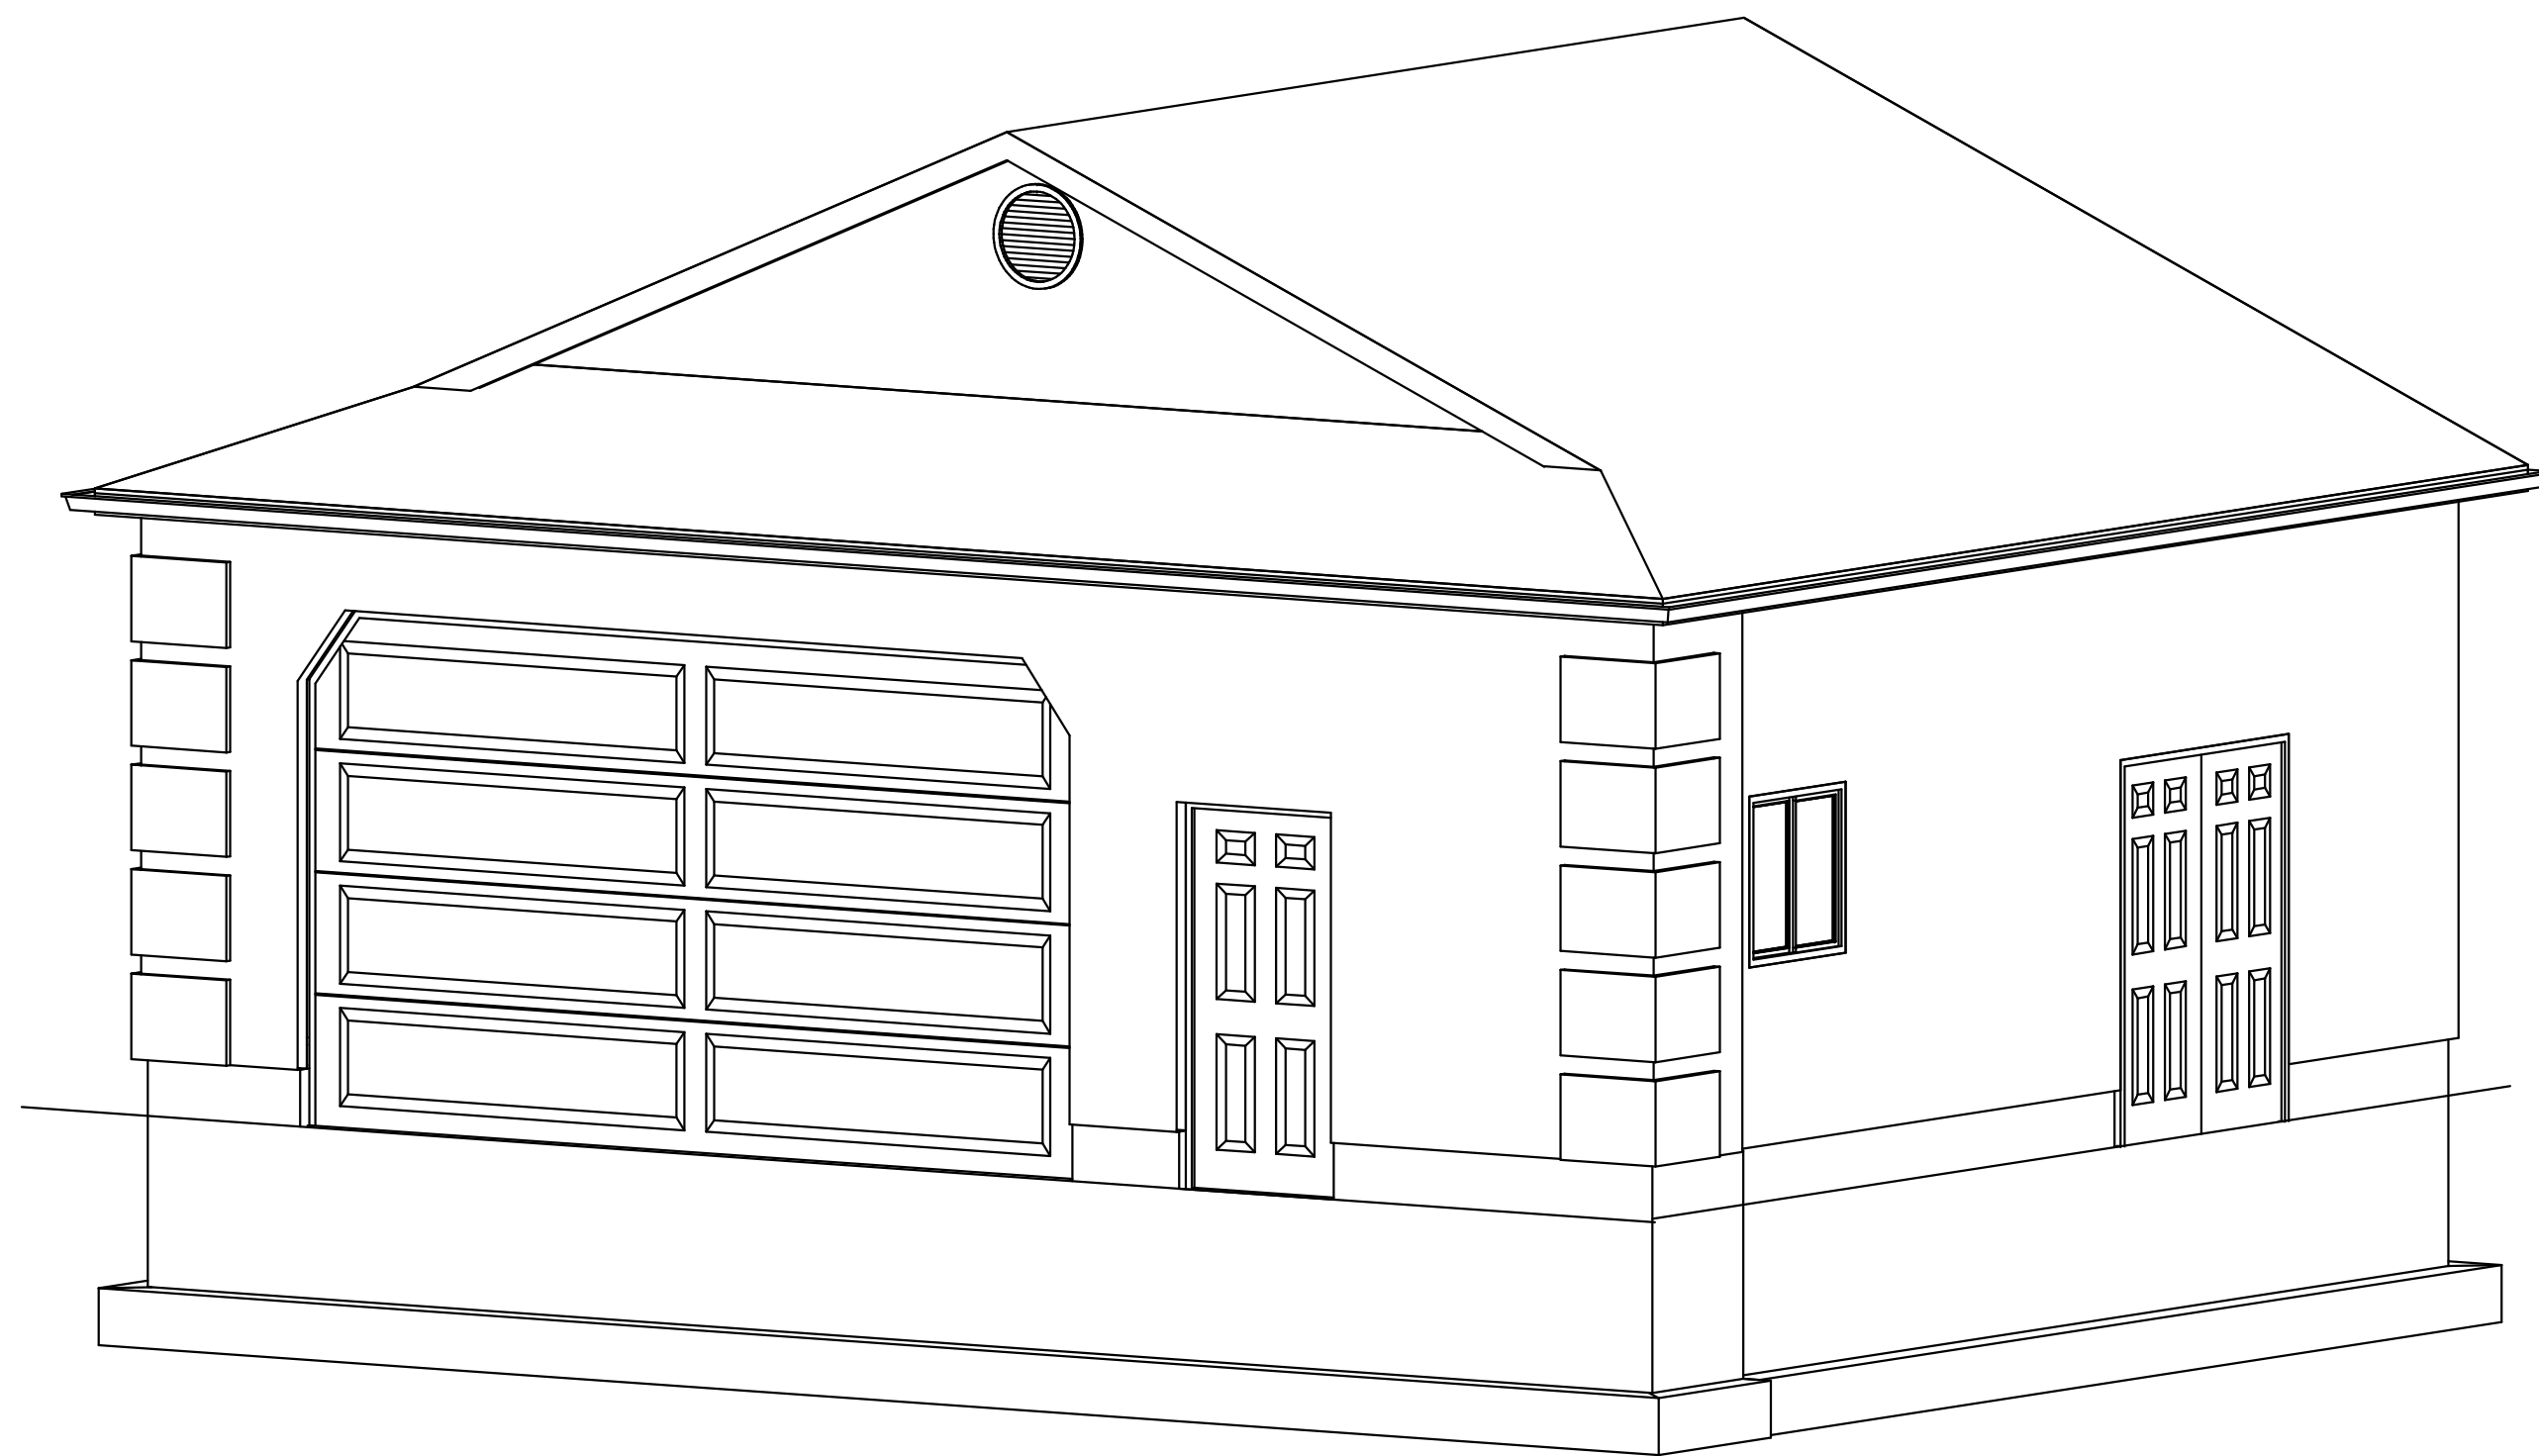

ANGLE VIEW NT6

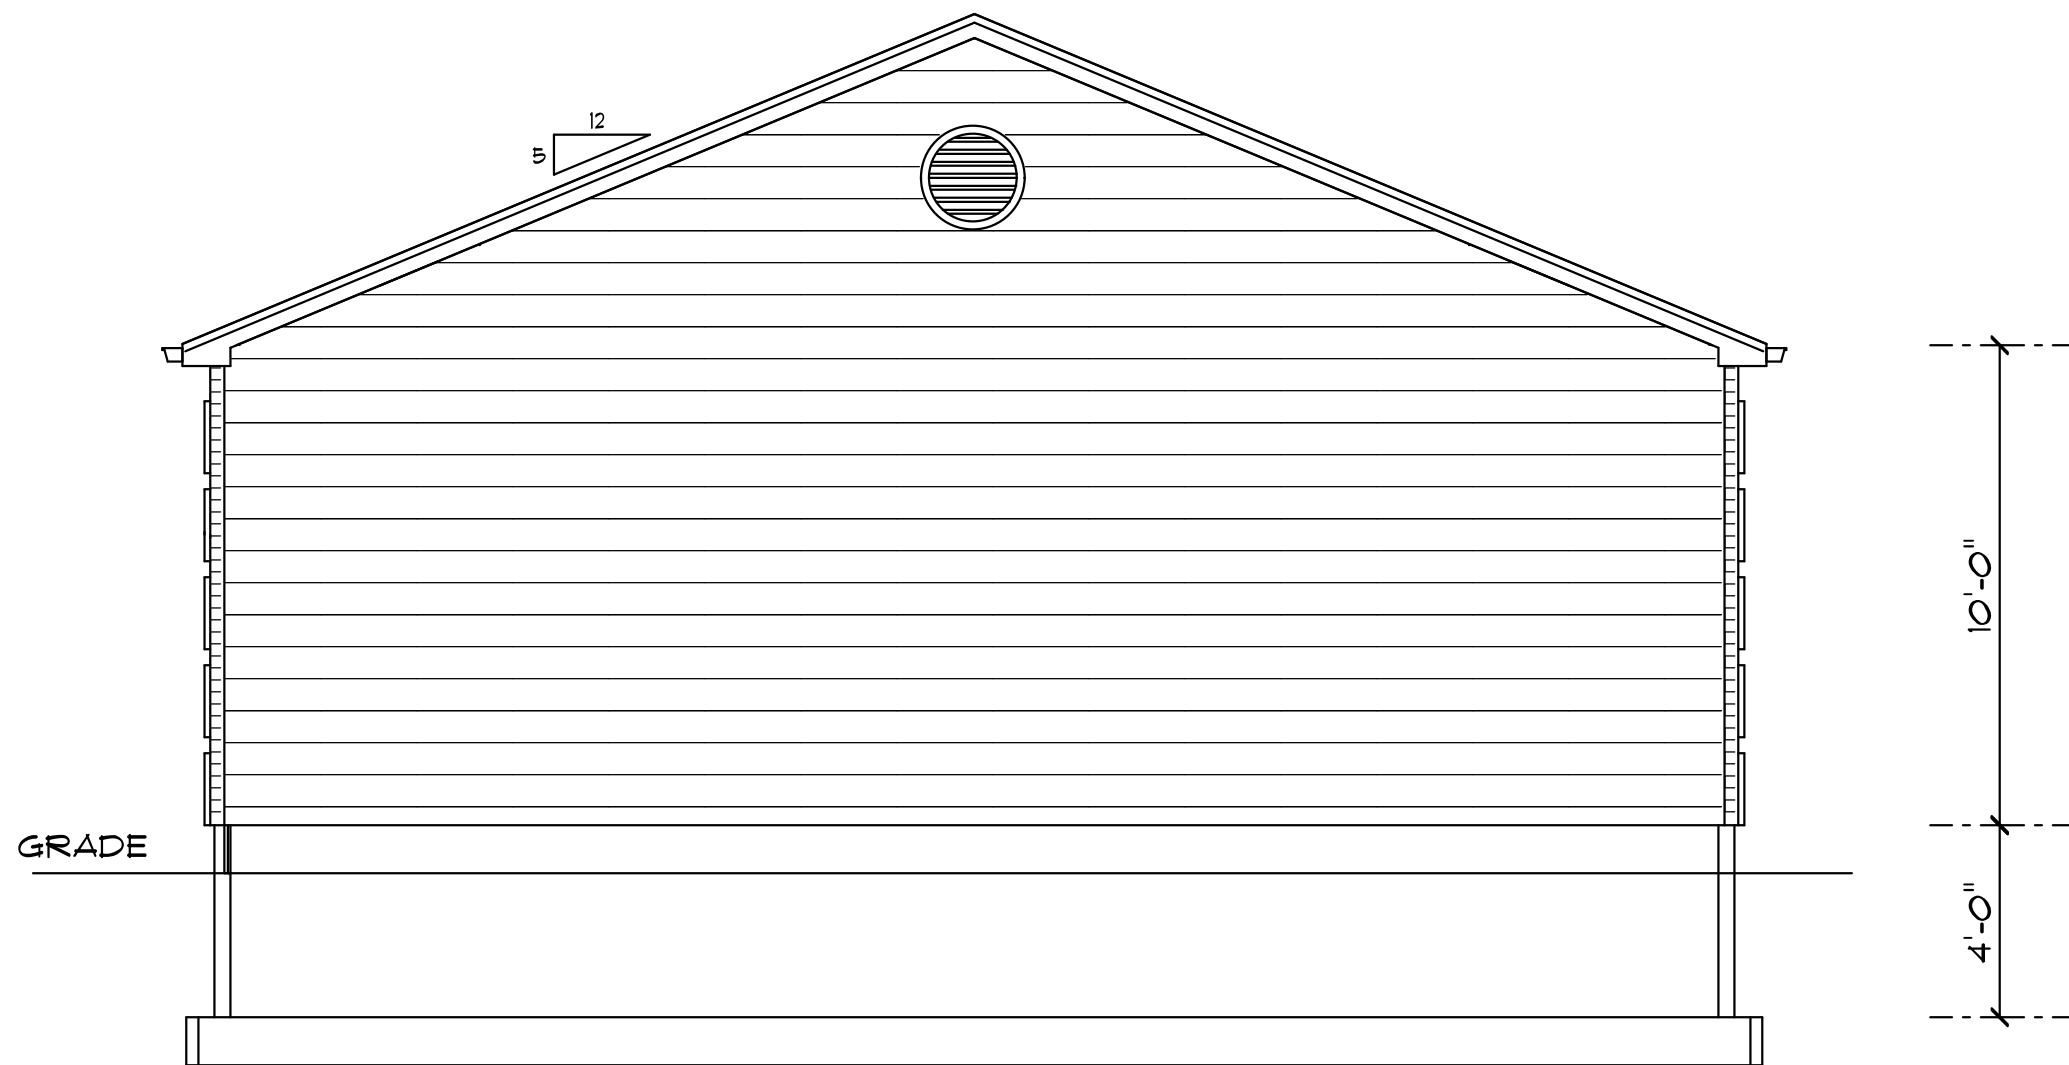

REAR ELEVATION
SCALE: 1/4" = 1'-0"

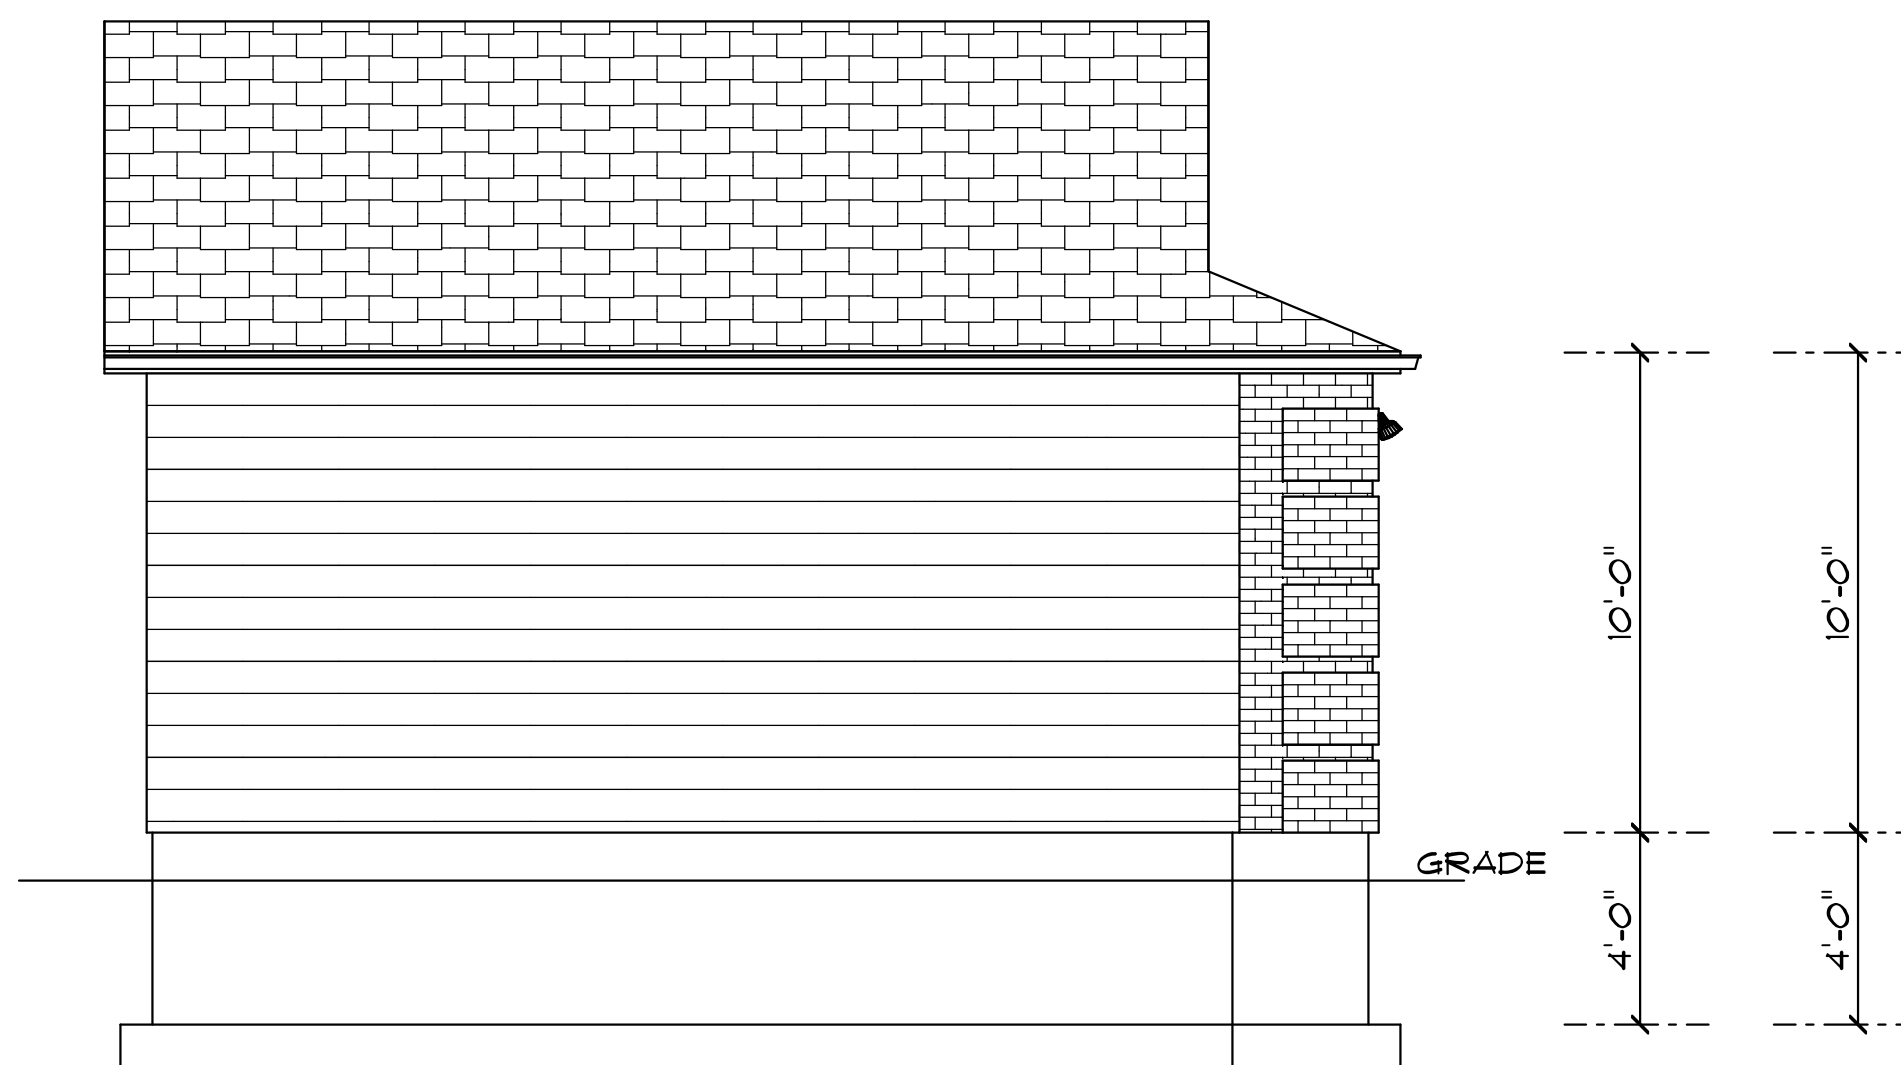

LEFT ELEVATION
SCALE: 1/4" = 1'-0"



RIGHT ELEVATION
SCALE: 1/4" = 1'-0"

cabinsandsheds

SCALE: 1/4" = 1'-0"	DRAWN BY	APPROVED	DATE: JULY 31, 2008
DRAWING NUMBER	REVISION	PLAN NAME: GARAGE 2	
SHEET 1			

GARAGE ELEVATIONS

SINGLE USE FOR:

www.cabinsandsheds.com

These plans are the exclusive property of www.cabinsandsheds.com and are available for use, resale, reuse, ownership rights and modification through a special offer by cabinsandsheds.com to those who purchase plans as a collection from cabinsandsheds.com. All other reproduction and/or use is prohibited. IT IS THE RESPONSIBILITY OF THE PURCHASER/BUILDER OF THIS PLAN TO INSURE THAT ALL LOCAL BUILDING CODES AND REQUIREMENTS ARE MET. (STRUCTURAL, SEISMIC, SNOW, WIND, HVAC, ELECTRICAL, ETC.)